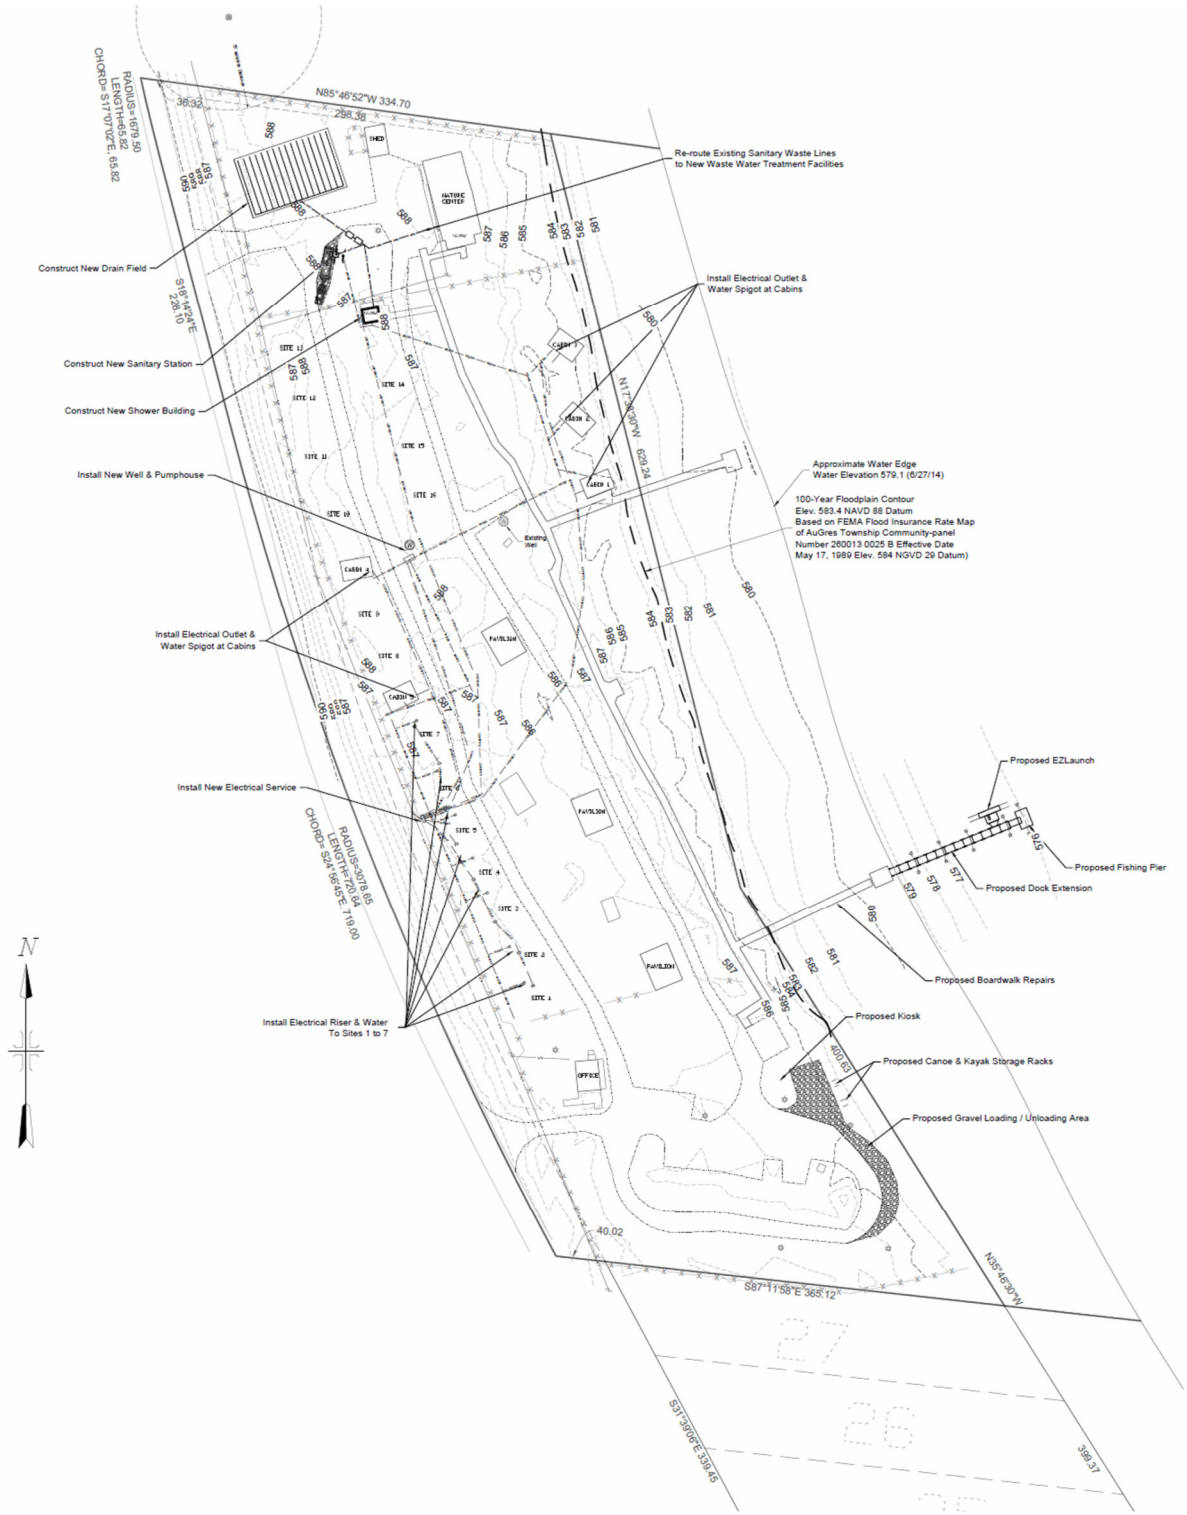

RADIUS=1679.50
LENGTH=65.82
CHORD= S17°07'02"E, 65.82
N85°46'52"W 334.70
298.38
36.32
Re-route Existing Sanitary Waste Lines
to New Waste Water Treatment Facilities
Construct New Drain Field
S18°14'24"E
228.10
Construct New Sanitary Station
Construct New Shower Building
Install New Well & Pumphouse
Install Electrical Outlet &
Water Spigot at Cabins
Install New Electrical Service
RADIUS=3078.65
LENGTH=720.64
CHORD= S24°56'45"E, 719.00
Install Electrical Riser & Water
To Sites 1 to 7
Install Electrical Outlet &
Water Spigot at Cabins
N17°38'30"W 629.24
Approximate Water Edge
Water Elevation 579.1 (6/27/14)
100-Year Floodplain Contour
Elev. 583.4 NAVD 88 Datum
Based on FEMA Flood Insurance Rate Map
of AuGres Township Community-panel
Number 260013 0025 B Effective Date
May 17, 1989 Elev. 584 NGVD 29 Datum)
Proposed EZLaunch
Proposed Fishing Pier
Proposed Dock Extension
Proposed Boardwalk Repairs
Proposed Kiosk
Proposed Canoe & Kayak Storage Racks
Proposed Gravel Loading / Unloading Area
400.63
40.02
S87°11'58"E 365.12
N35°46'30"W
S31°39'06"E 339.45
399.37
N